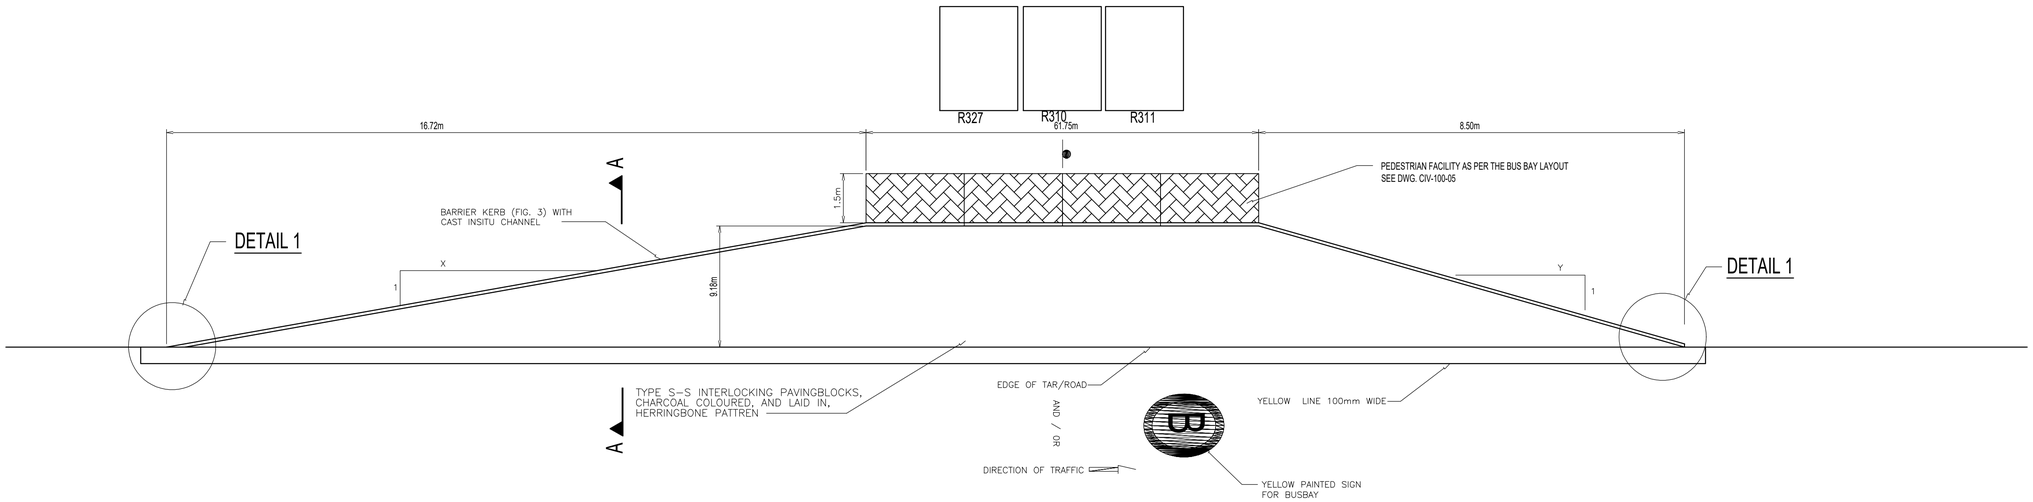

LAYOUT OF TYPICAL BUS BAY

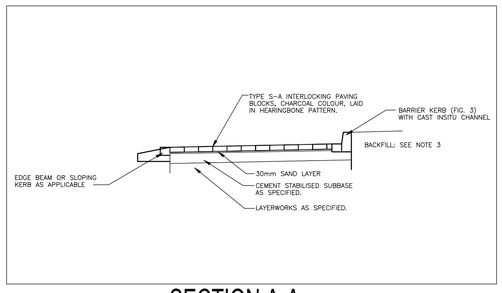

SECTION A-A

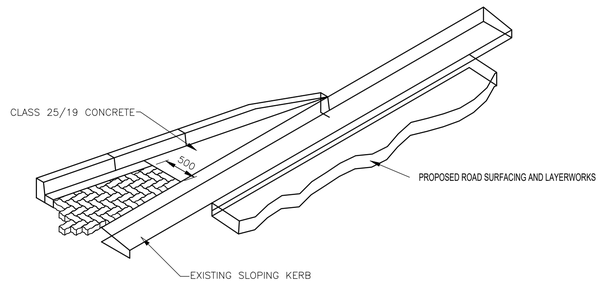

DETAIL 1

BUS/ TAXI BAY ADJOINING WITH SLOPING KERBS

GENERAL NOTES:

TENDER

REV.	DATE	DESCRIPTION	BY
TD	06/04/2021	ISSUED FOR TENDER	NM

REVISIONS

CONSULTANT:

BLOCK A 26 VICTORIA LINK
ROUTE 21 CORPORATE PARK, IRENE,
CENTURION,
0062, PRETORIA
T: 086 167 6646 E: adi@adiengineering.co.za W: www.adiengineering.co.za

CLIENT :

TOURISM KWAZULU NATAL

South Africa KWAZULU NATAL
Zulu Kingdom. Exceptional

PROJECT:

NELSON MANDELA CAPTURE SITE

PROJECT STATUS:

TENDER

APPROVED

THE MASTER HELD AT ADI ENGINEERING BEARS THE ORIGINAL SIGNITURE OF APPROVAL

ECSA NO:

SIGNATURE: NAME: DATE:

DRAWING TITLE:

BUS BAY GEOMETRIC LAYOUT AND DETAILS

DRAWING UNITS: MILLIMETER

DATE	SCALE	DESIGNED BY
06/04/2021	AS SHOWN	T.NEZANDONYI

CHECKED BY	DRAWN BY	APPROVED BY
D. GWANGWADZA	N. MASHEGO	T. NEZANDONYI

DRAWING NO	REV
P1808 - CIV - 200 - 10	**TD**

File Path